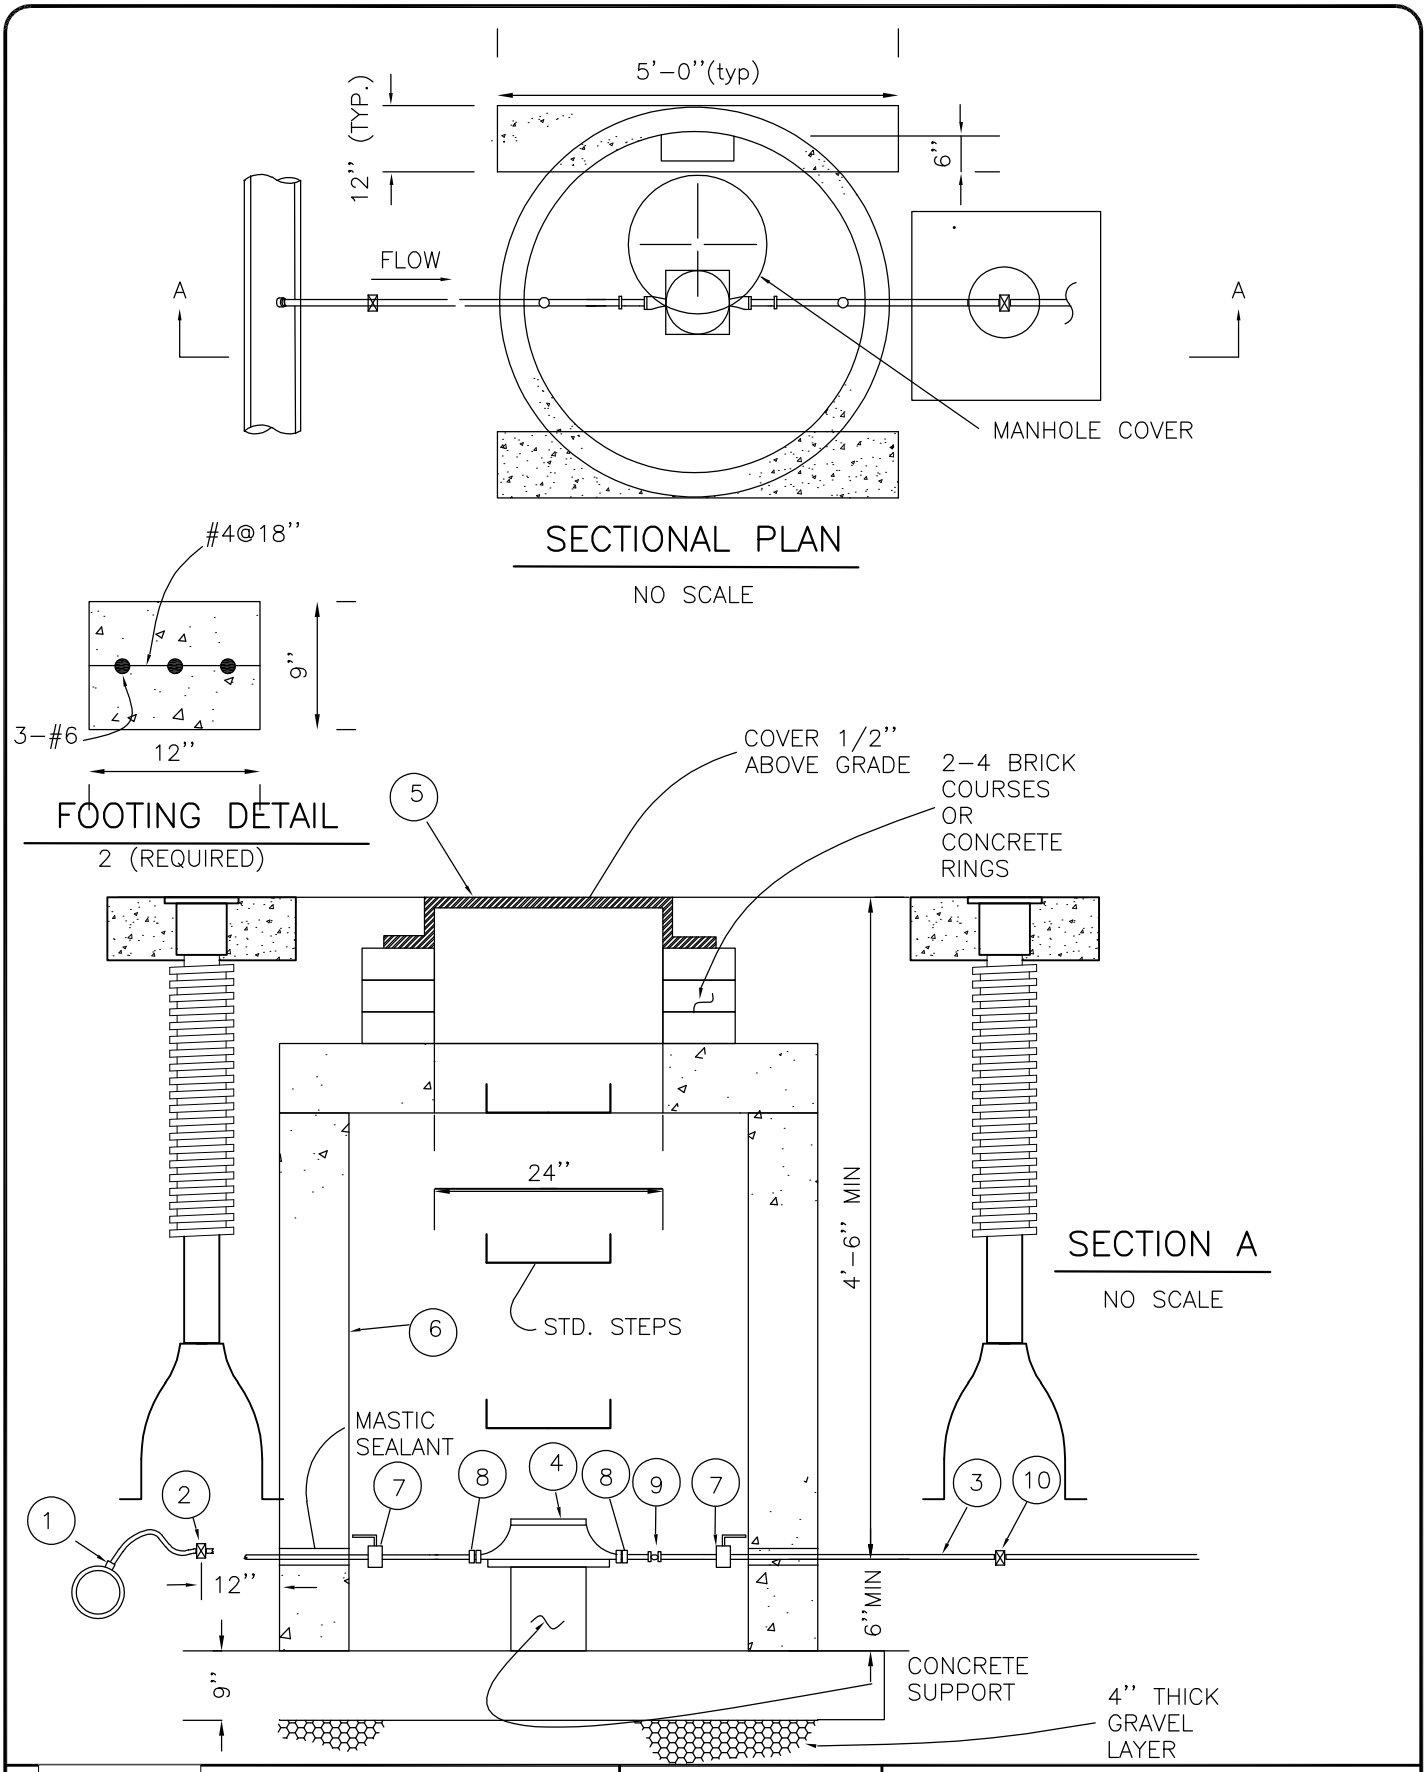

	STANDARDS & SPECIFICATIONS	REVISED:	IRRIGATION METERS 1-1/2" THRU 2" WITHOUT PRV
DATE:		DRAWING NO. 200-23	