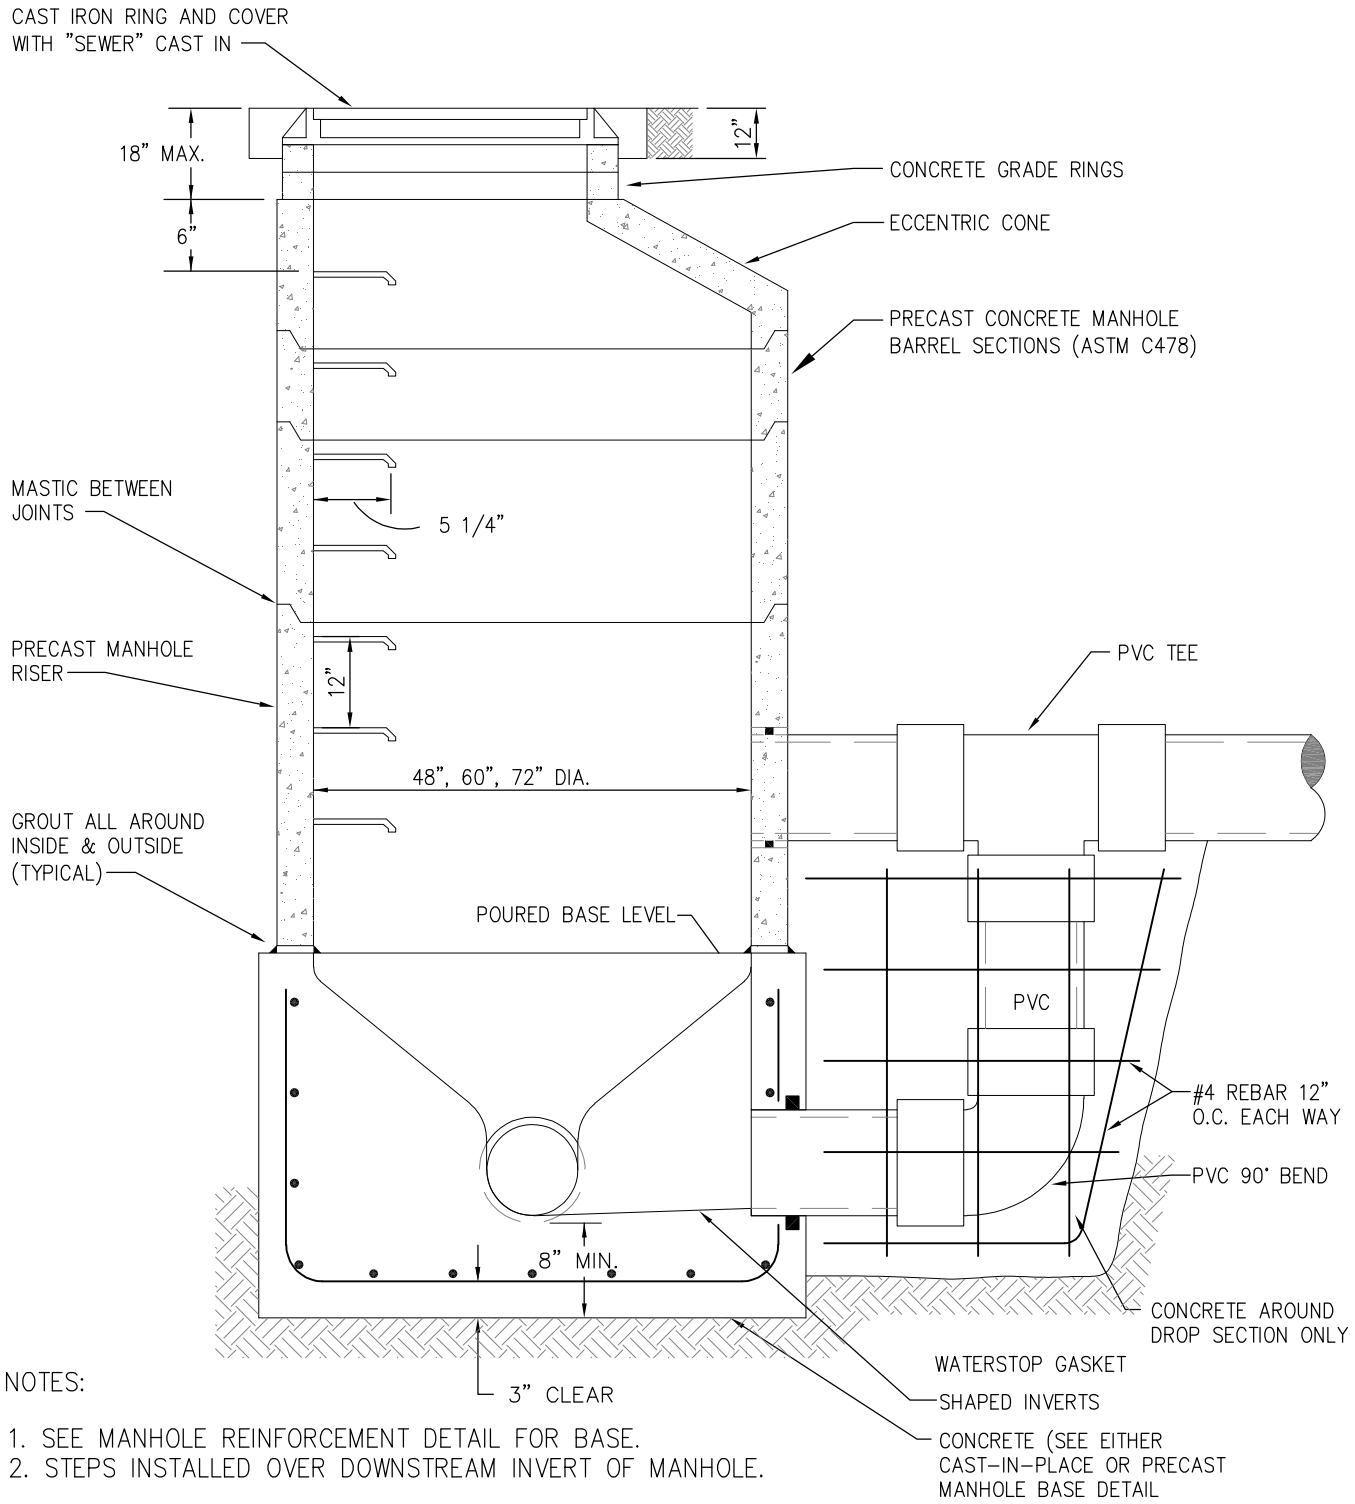

NOTES:

1. SEE MANHOLE REINFORCEMENT DETAIL FOR BASE.
2. STEPS INSTALLED OVER DOWNSTREAM INVERT OF MANHOLE.

	STANDARDS & SPECIFICATIONS	REVISED:	OUTSIDE DROP MANHOLE
DATE:		DRAWING NO. 300-10	