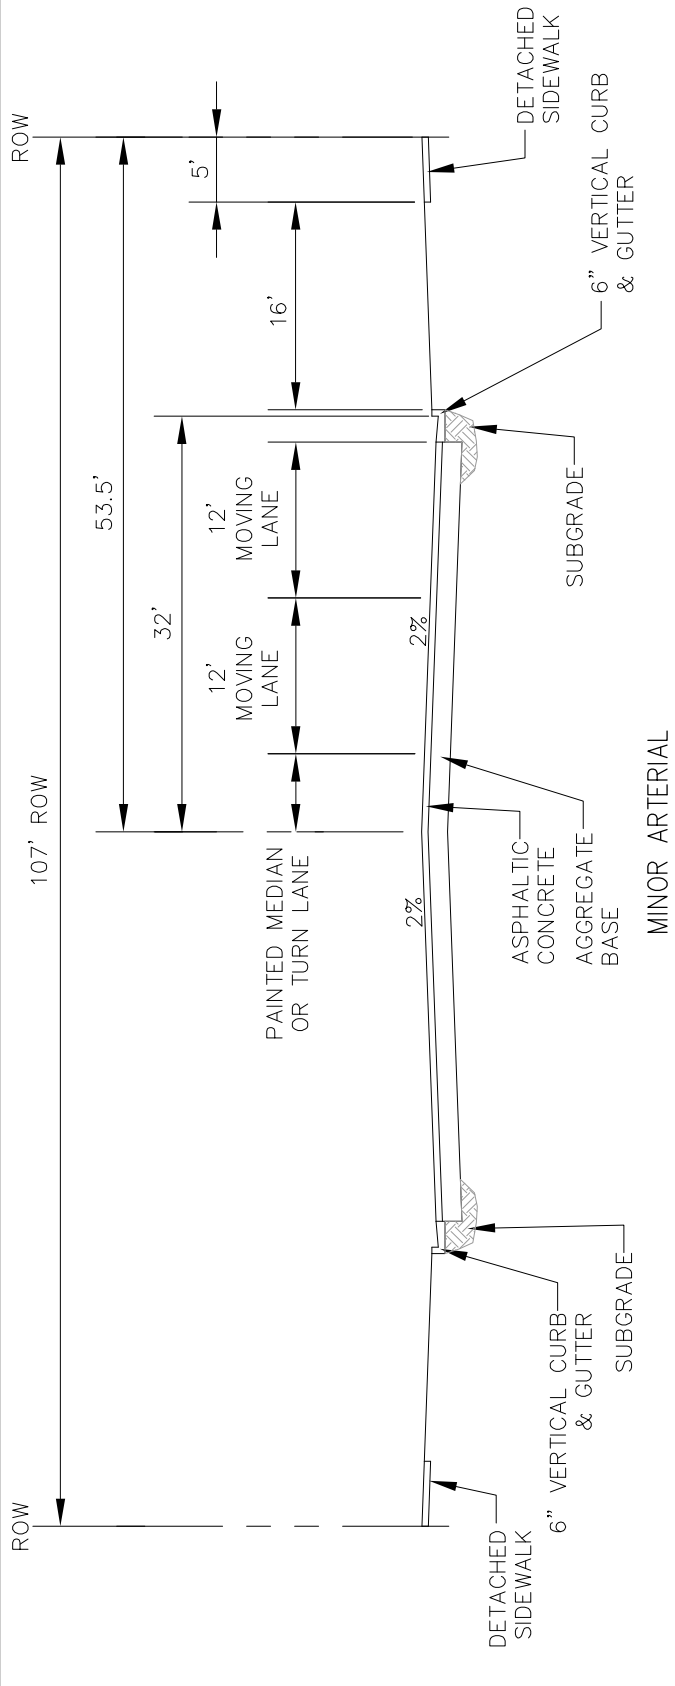

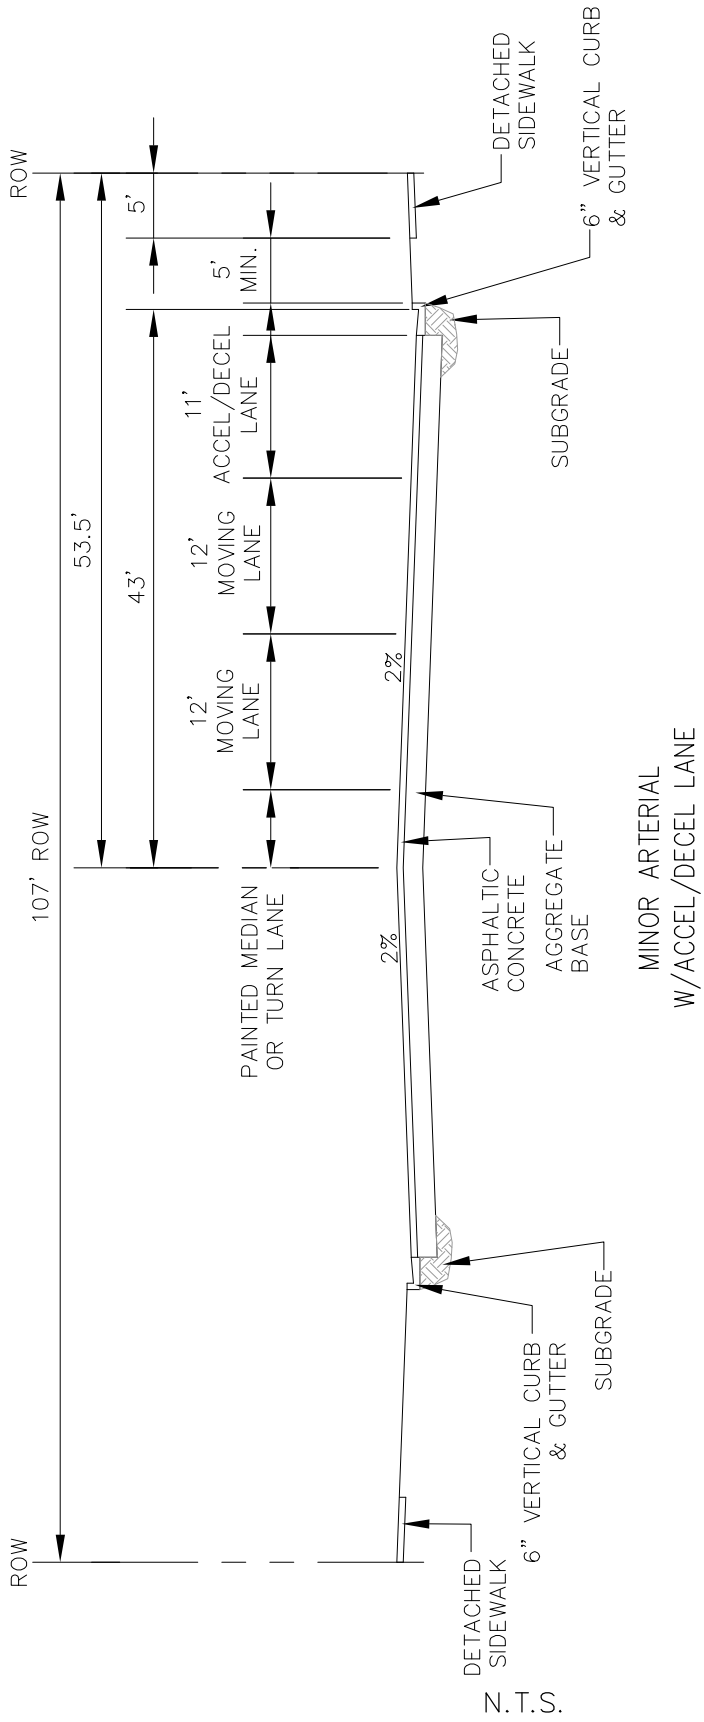

	STANDARDS & SPECIFICATIONS	REVISED:	MINOR ARTERIAL
DATE:		DRAWING NO. 500-07	