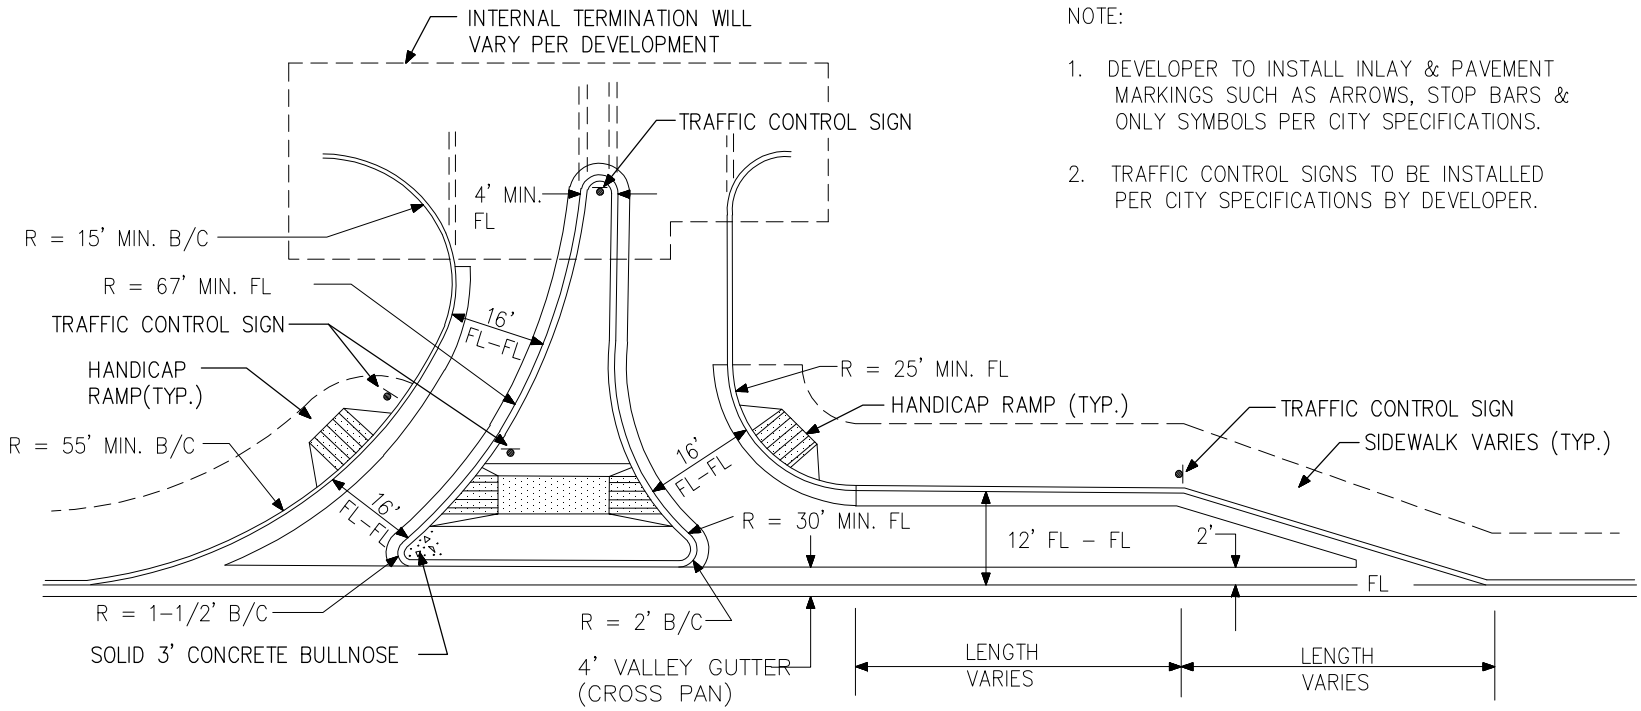

NOTE:

1. DEVELOPER TO INSTALL INLAY & PAVEMENT MARKINGS SUCH AS ARROWS, STOP BARS & ONLY SYMBOLS PER CITY SPECIFICATIONS.
2. TRAFFIC CONTROL SIGNS TO BE INSTALLED PER CITY SPECIFICATIONS BY DEVELOPER.

THE GROOVED RECTANGULAR PORTION OF THE RAMP AND GUTTER SHALL BE INTEGRAL DAVIS COLOR TILE RED (3 POUNDS OF COLOR PIGMENT NO. 1117 PER SACK OF CEMENT) AND SHALL BE CURED WITH CLEAR CURING COMPOUND

N.T.S.

RIGHT IN - RIGHT OUT ACCESS FOR ARTERIAL ROADWAY

STANDARDS & SPECIFICATIONS

DRAWING NO. 500-09

REVISED:

DATE: