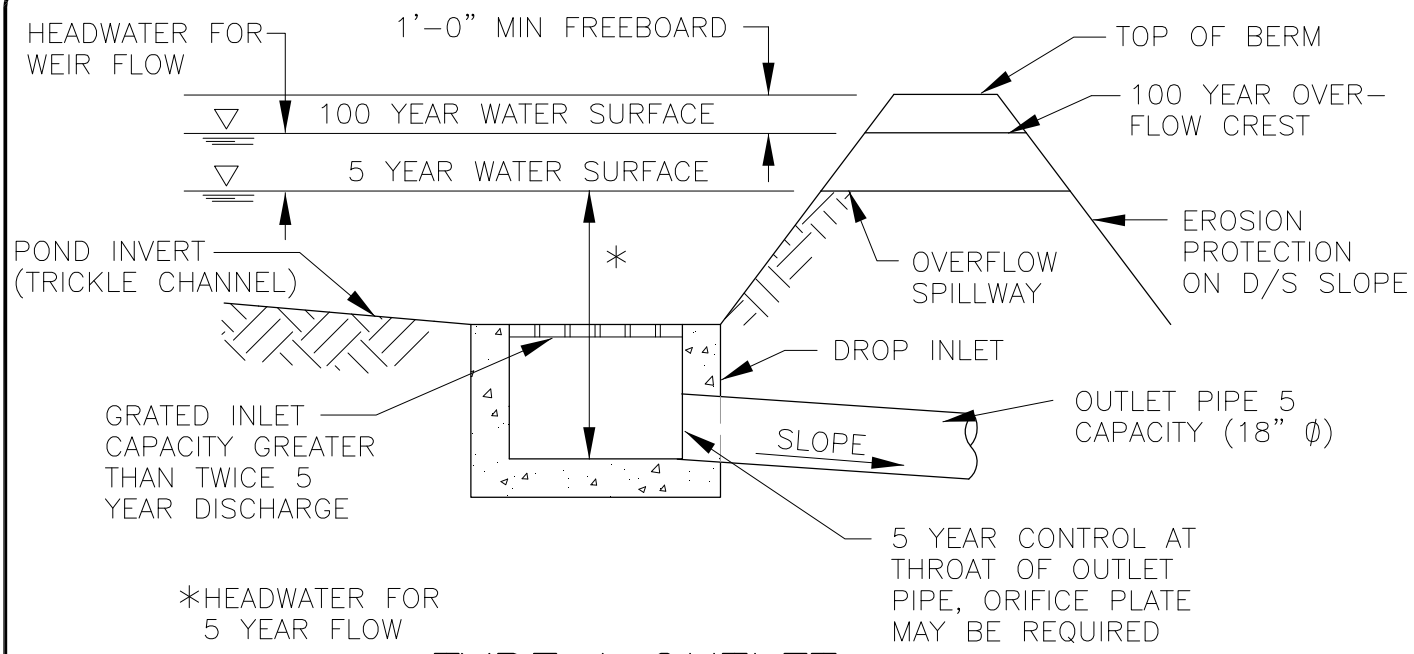

TYPE 1 OUTLET

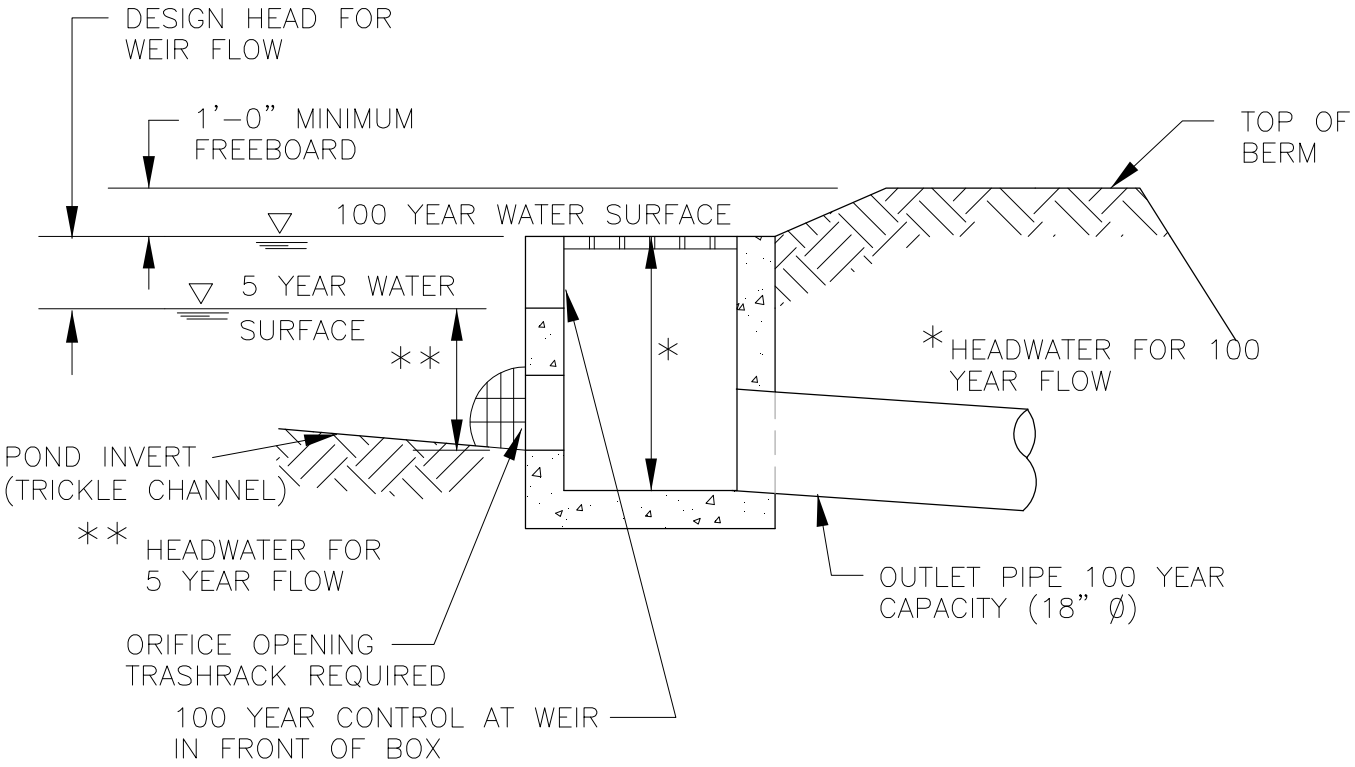

TYPE 2 OUTLET

N.T.S.

	STANDARDS & SPECIFICATIONS	REVISED:	DETENTION POND OUTLET CONFIGURATIONS
DATE:		DRAWING NO. 400-27	