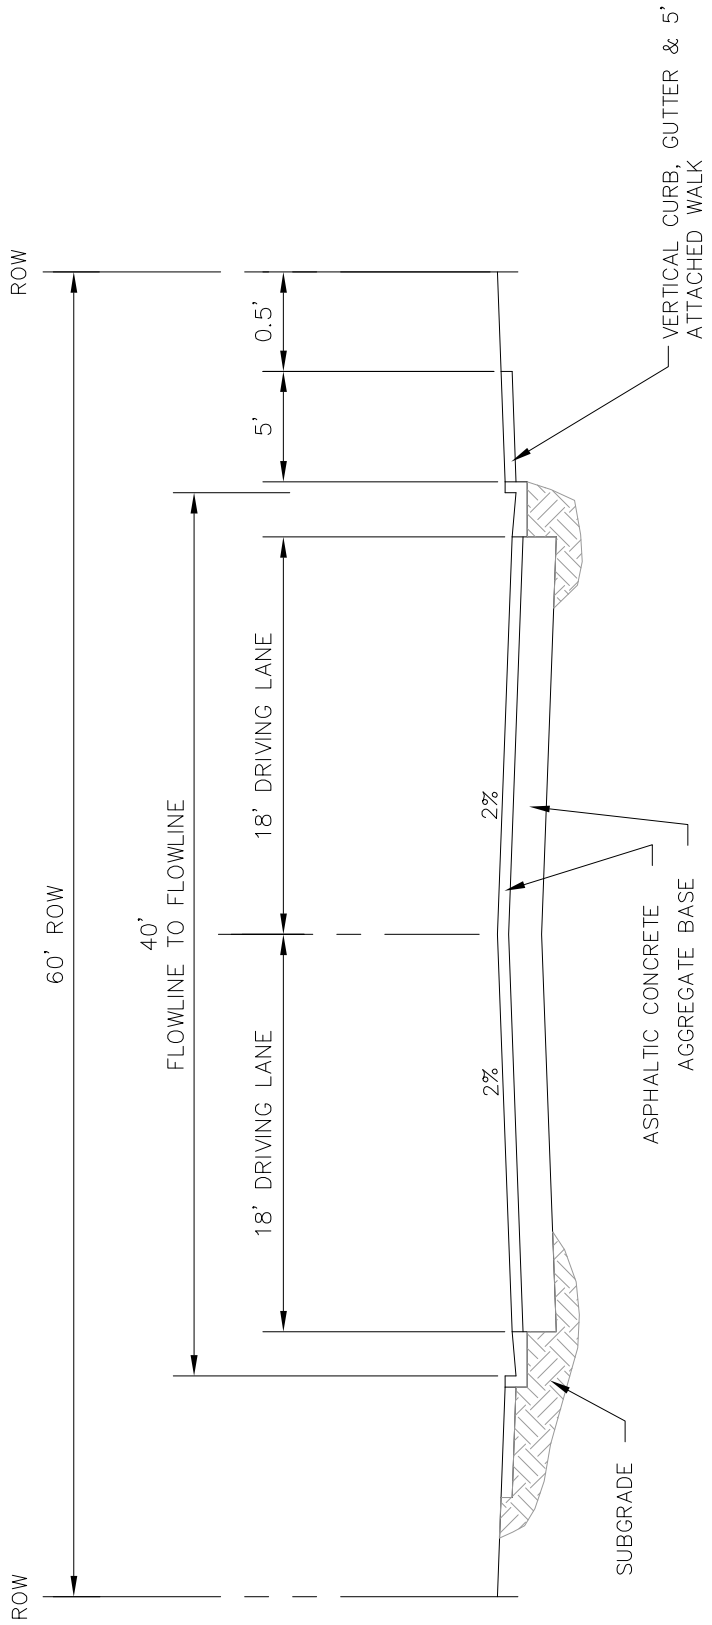

N.T.S.

	STANDARDS & SPECIFICATIONS	REVISED:	LOCAL ROAD TYPE IV COMMERCIAL AND INDUSTRIAL
DATE:		DRAWING NO. 500-04	