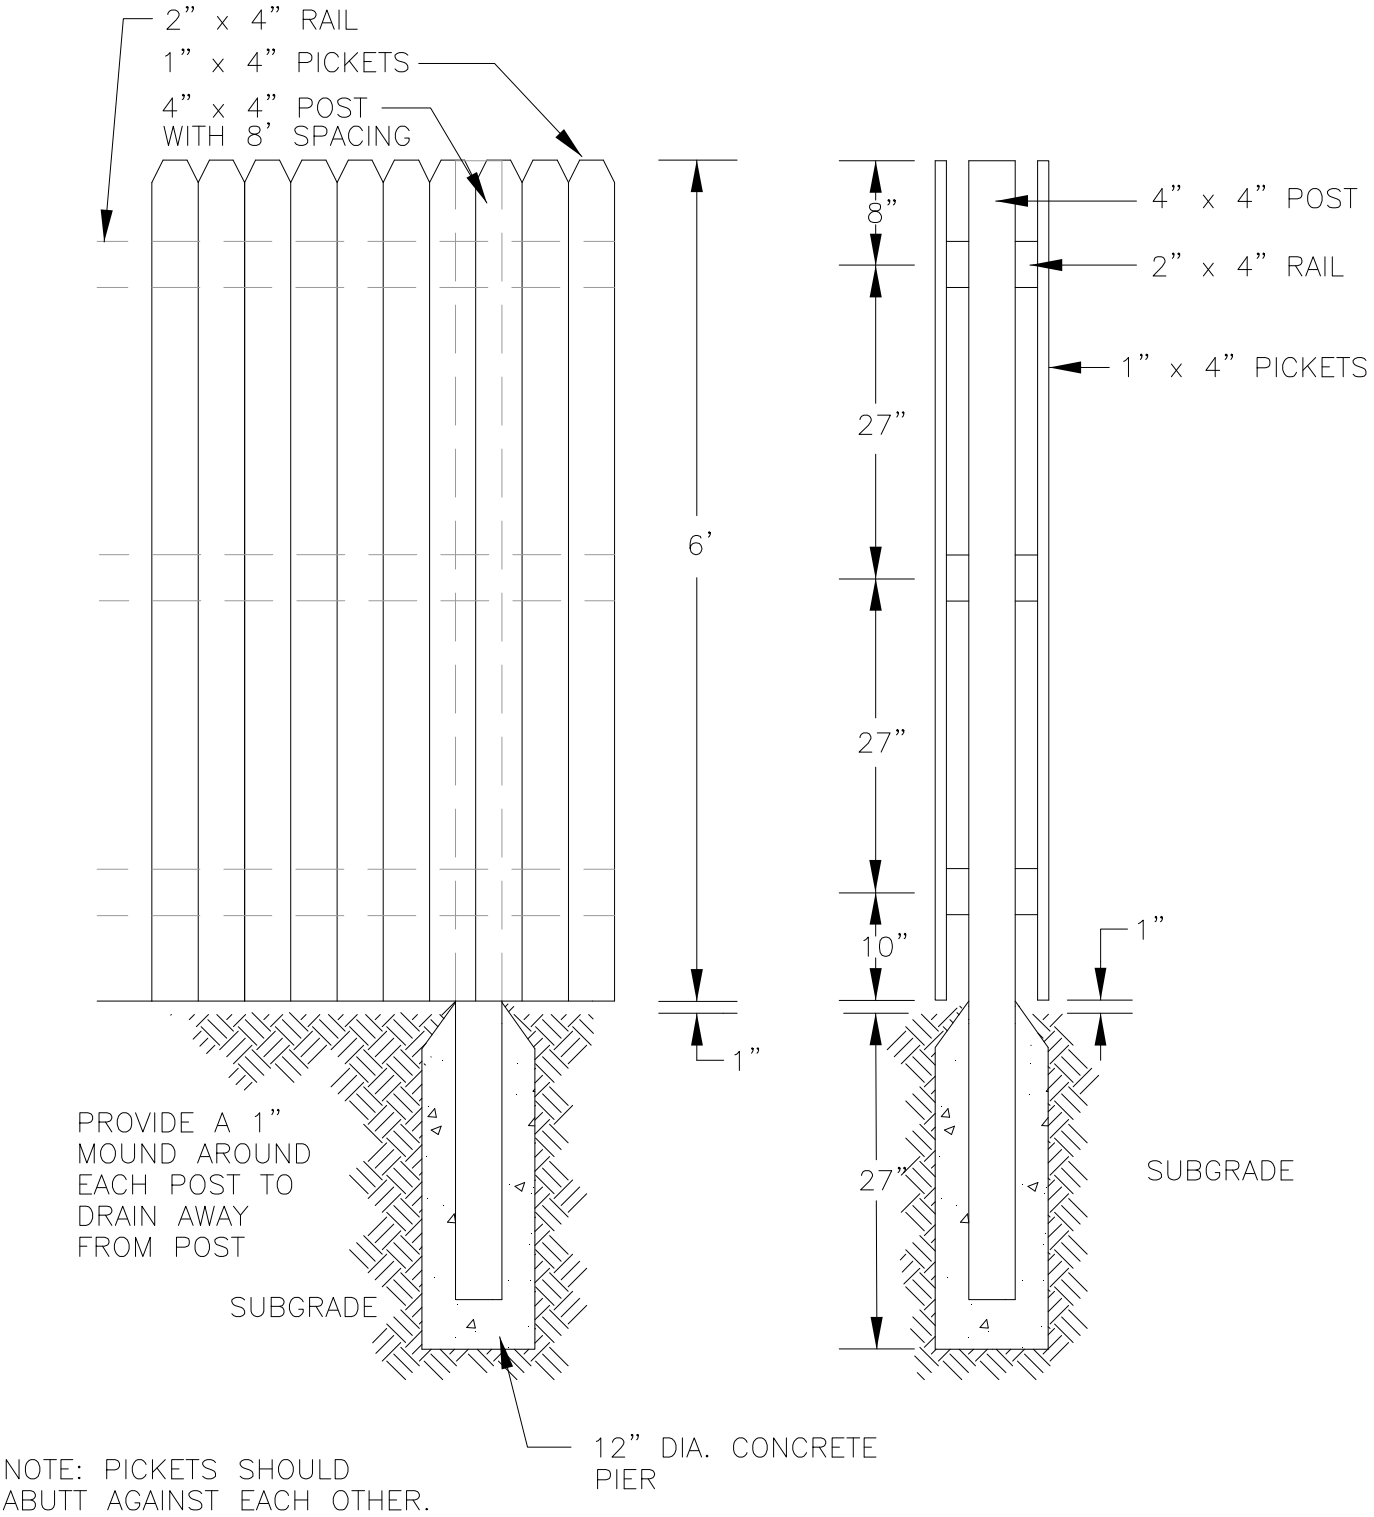

NOTE: PICKETS SHOULD ABUTT AGAINST EACH OTHER.

FRONT VIEW

SIDE VIEW

N.T.S.

	STANDARDS & SPECIFICATIONS	REVISED:	SOUND BARRIER FENCE
DATE:		DRAWING NO. 500-25	